BRA
2504

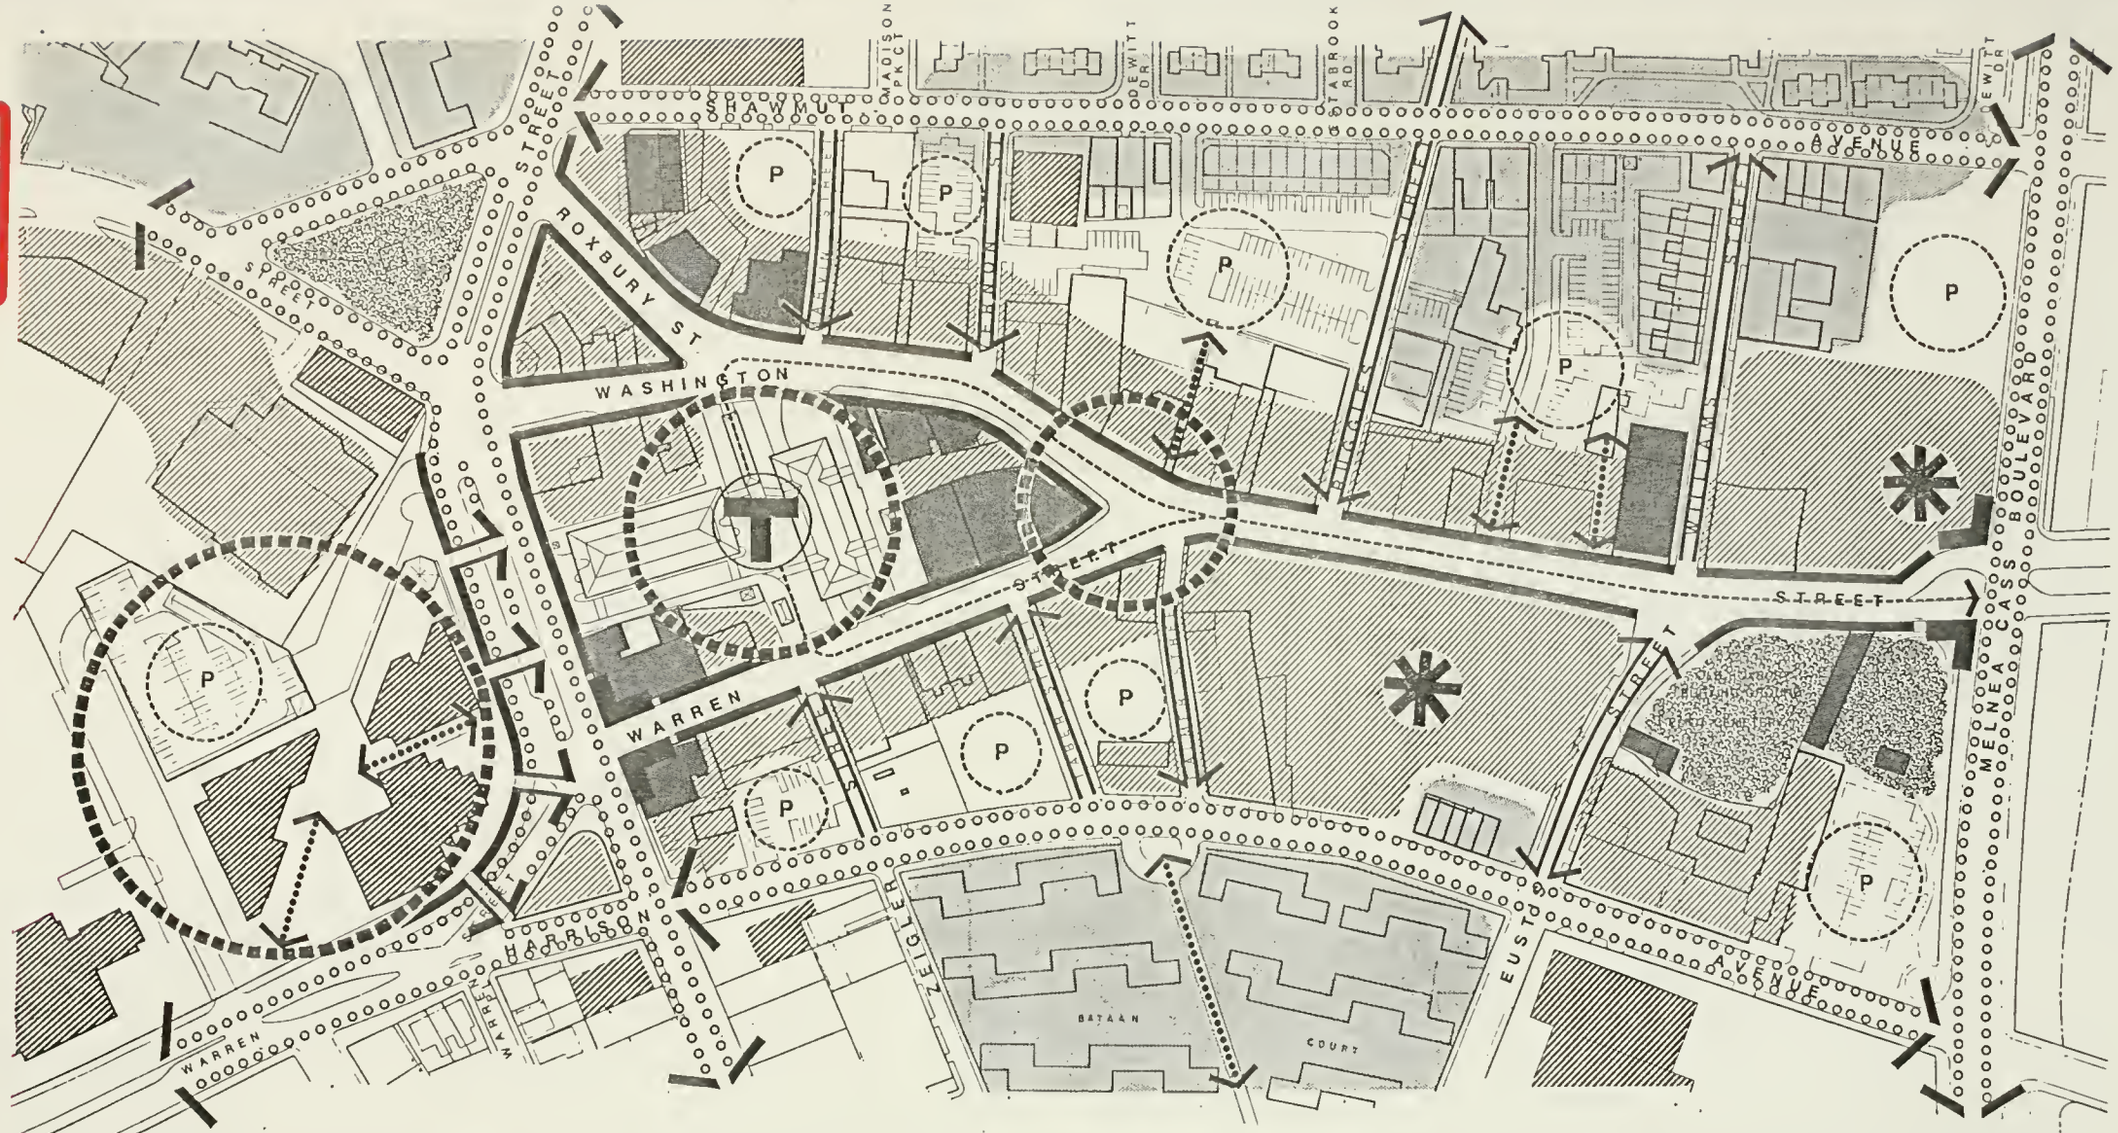

URBAN DESIGN FRAMEWORK PLAN

- COMMERCIAL USE
- RESIDENTIAL USE
- INSTITUTIONAL USE
- PARKING
- OPEN SPACE
- ARCHITECTURALLY SIGNIFICANT BUILDING
- GATEWAY
- SIGNIFICANT POTENTIAL
- MBTA DUDLEY STATION
- PRIMARY NODES
- STREETSCAPE & STREETWALL REINFORCEMENT
- IMPROVE EDGE RELATIONSHIP
- VEHICULAR TRAFFIC
- IMPROVED ACCESS
- STREET IMPROVEMENT
- PUBLIC TRANSIT REPLACEMENT SERVICE

0 60 100 200

DUDLEY SQUARE PROJECT

BOSTON REDEVELOPMENT AUTHORITY
STULL AND LEE, INC
MELVIN F. LEVINE & ASSOCIATES

BOSTON PUBLIC LIBRARY

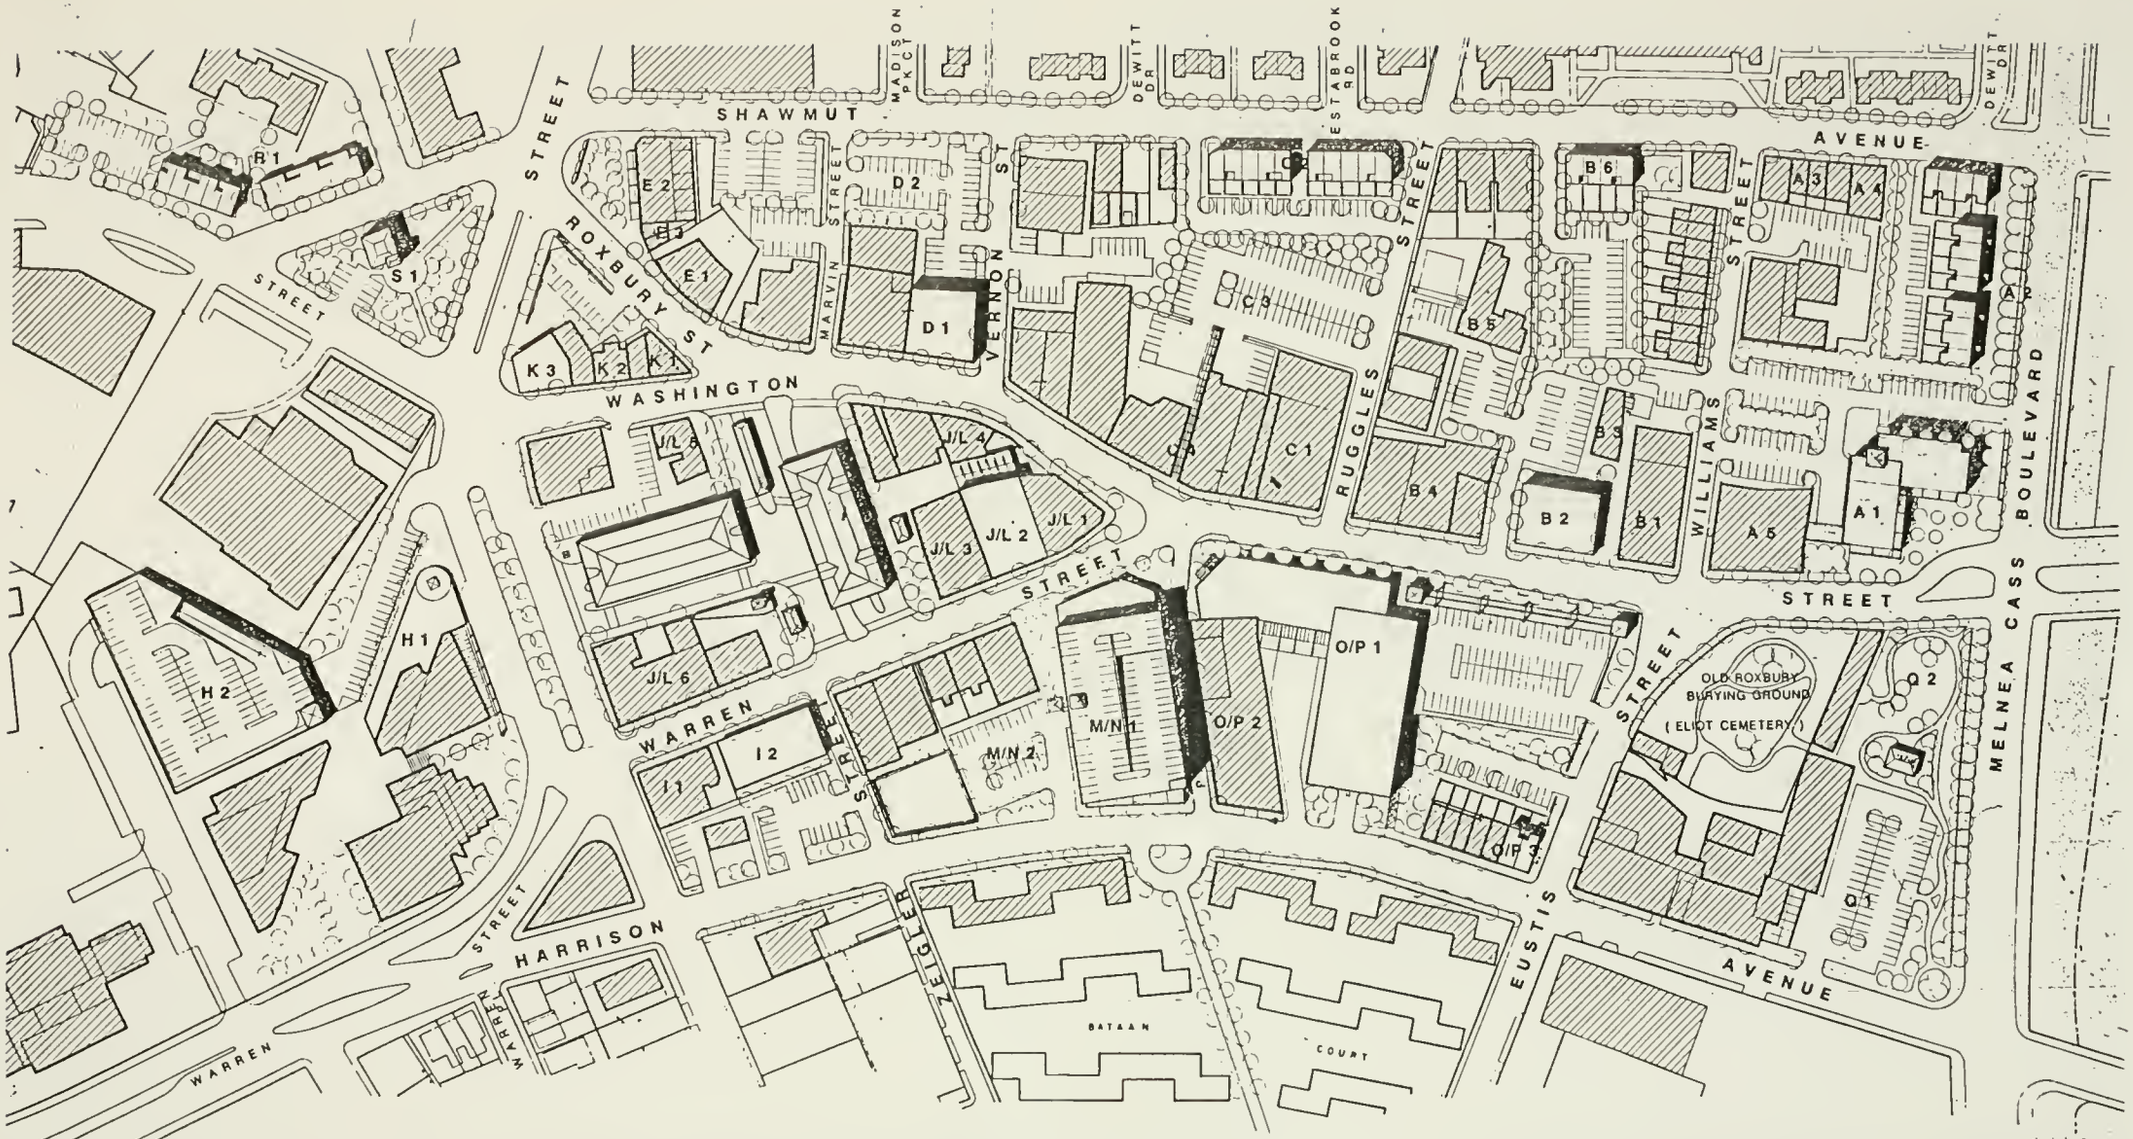

ALTERNATIVE I — DEVELOPMENT ACTION PLAN

DUDLEY SQUARE PROJECT

BOSTON REDEVELOPMENT AUTHORITY
STULL AND LEE, INC.
MELVIN F. LEVINE & ASSOCIATES

0 60 100 200

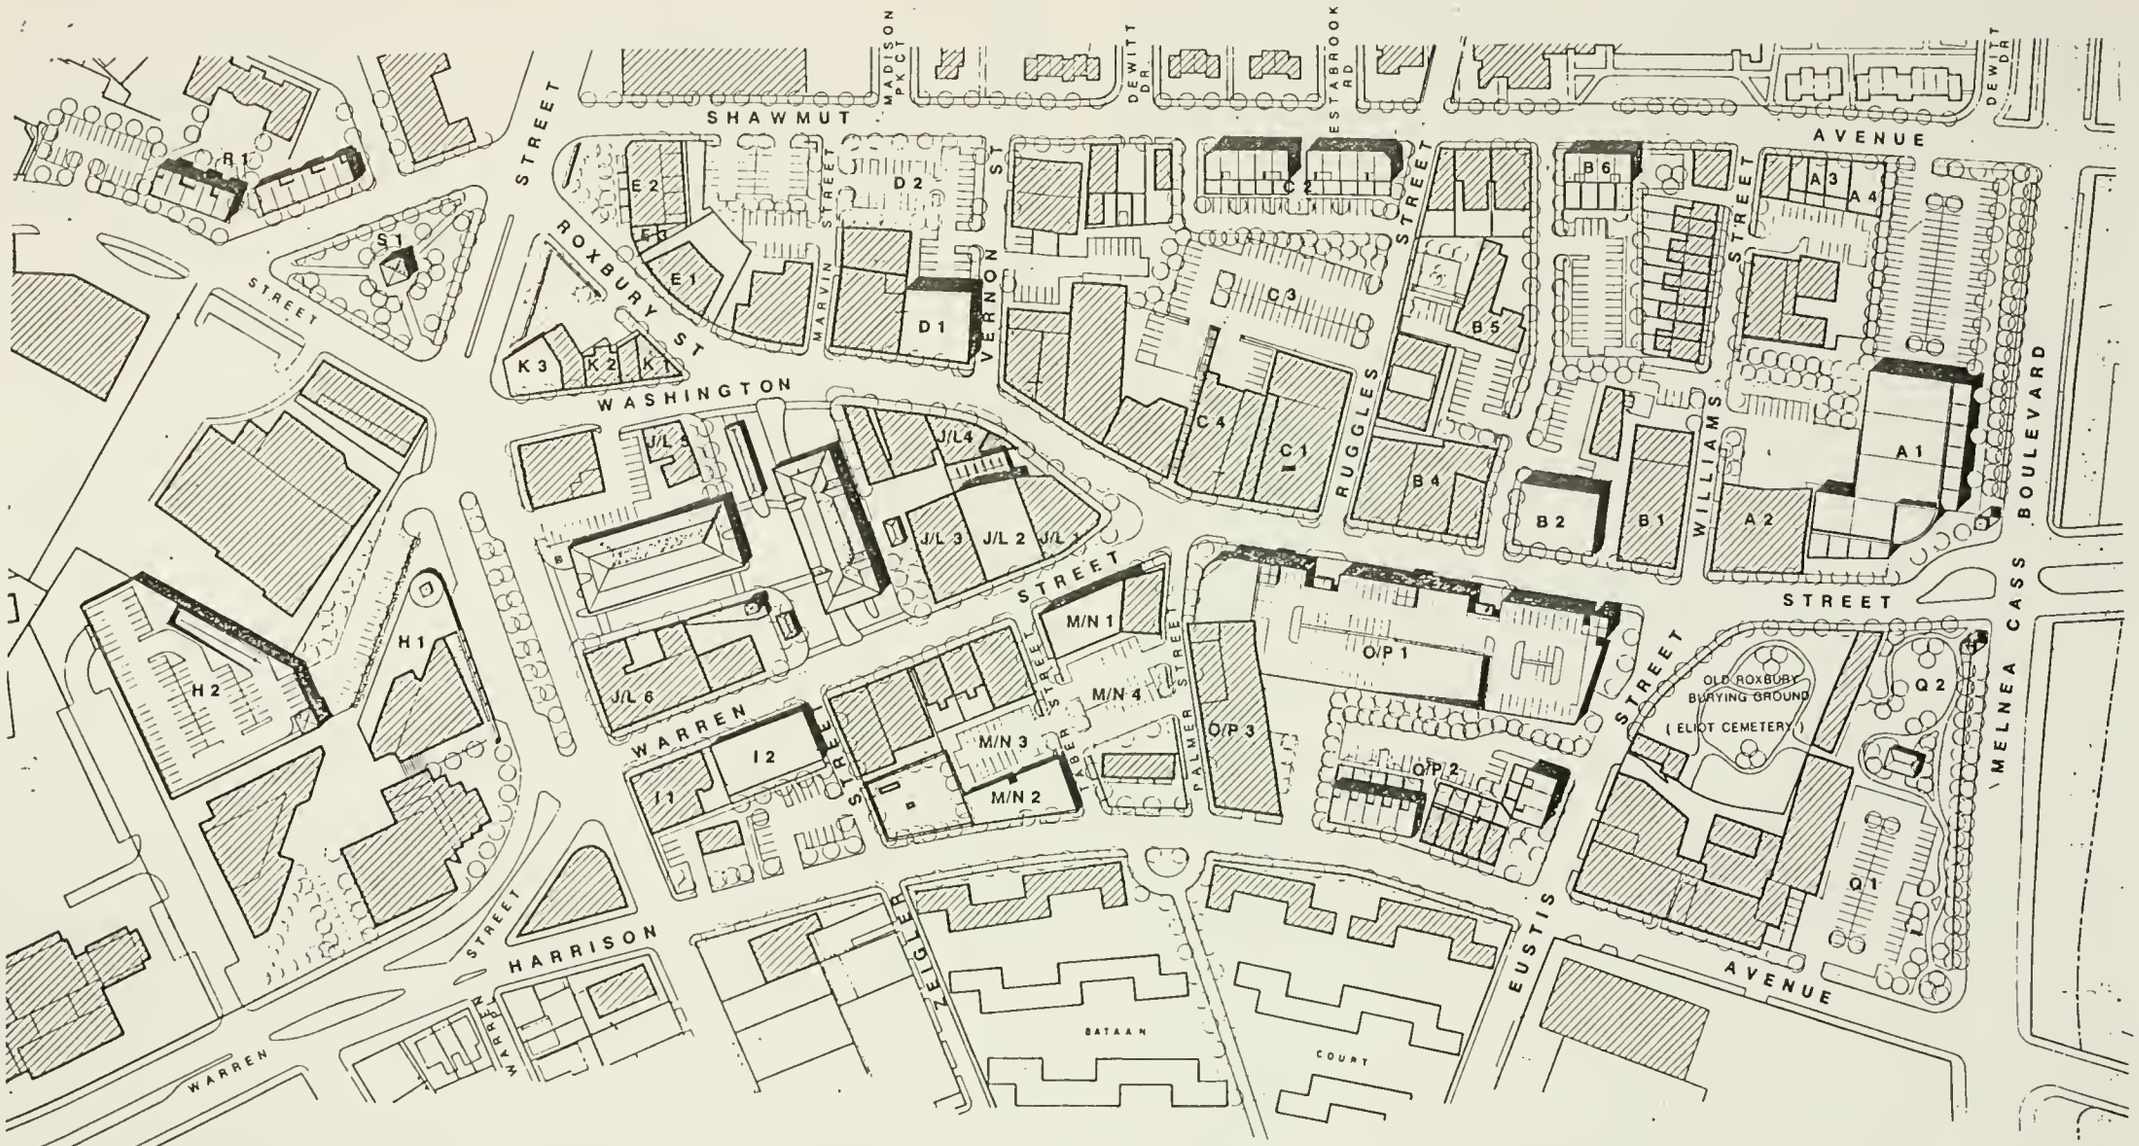

ALTERNATIVE II — DEVELOPMENT ACTION PLAN

DUDLEY SQUARE PROJECT

BOSTON REDEVELOPMENT AUTHORITY
STULL AND LEE, INC
MELVIN F. LEVINE & ASSOCIATES

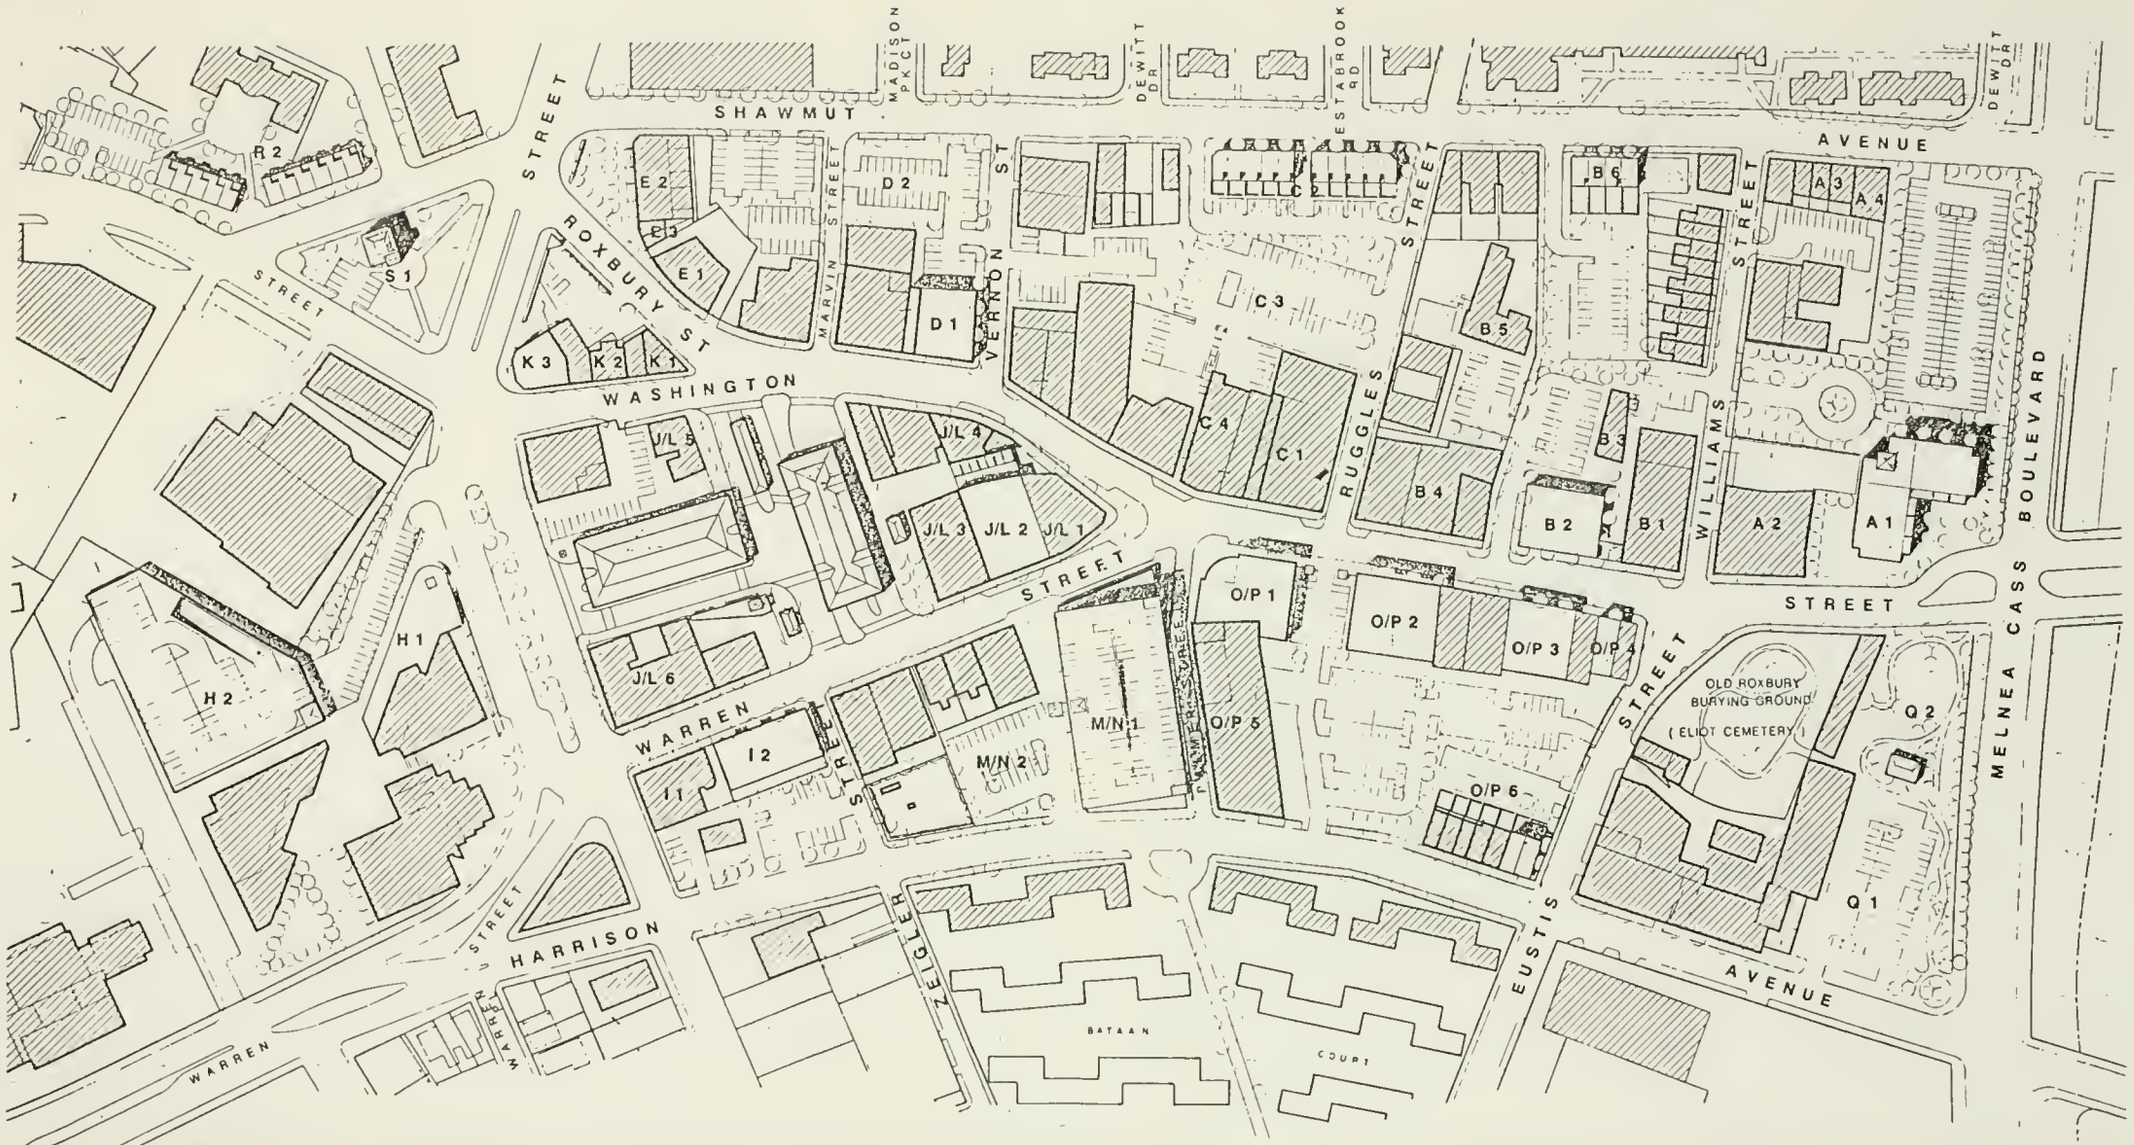

ALTERNATIVE III A – DEVELOPMENT ACTION PLAN

DUDLEY SQUARE PROJECT

BOSTON REDEVELOPMENT AUTHORITY

0 60 100 200

STULL AND LEE, INC

MELVIN F. LEVINE & ASSOCIATES

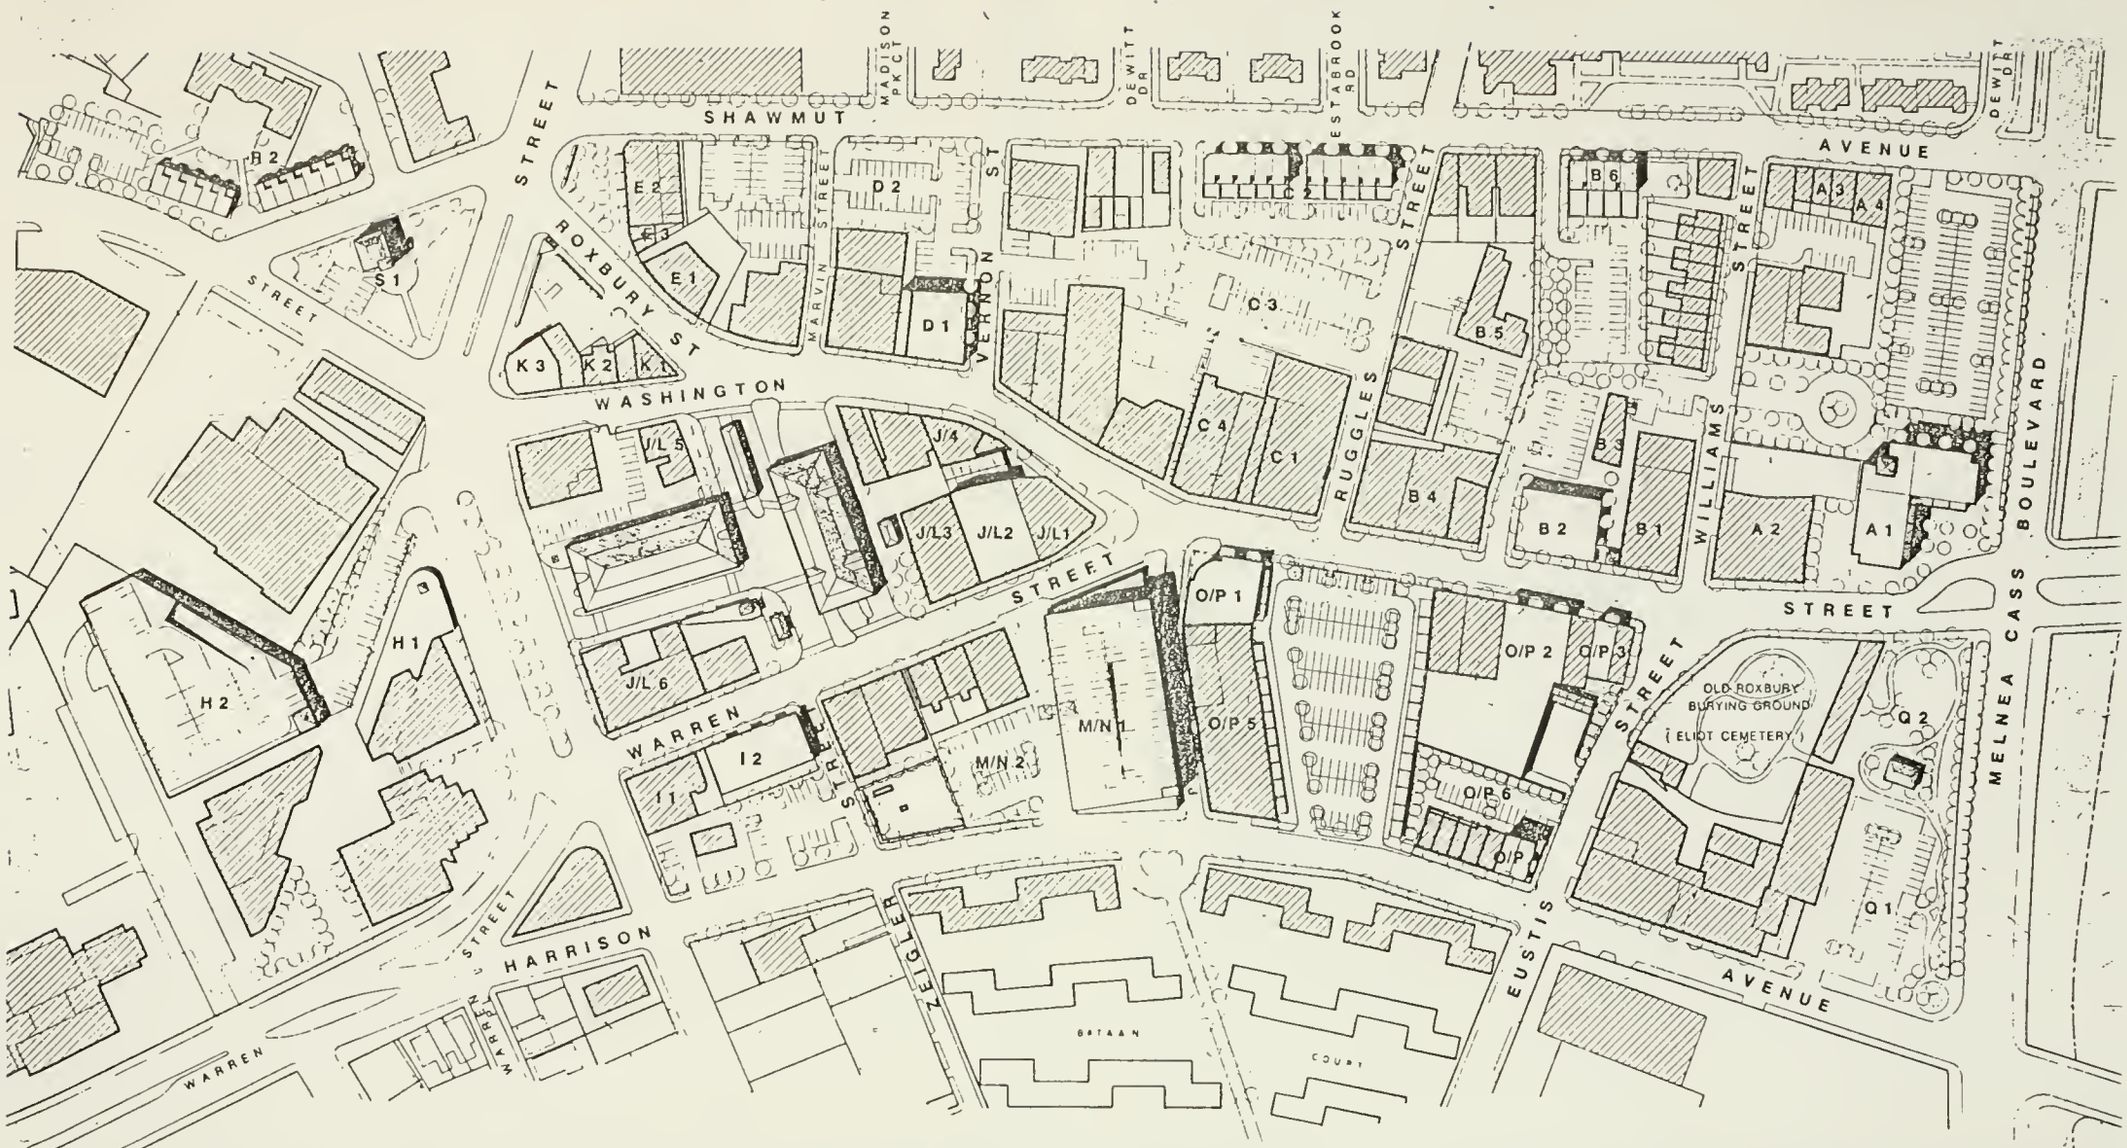

ALTERNATIVE III B – DEVELOPMENT ACTION PLAN

DUDLEY SQUARE PROJECT

BOSTON REDEVELOPMENT AUTHORITY

0 60 100 200

STULL AND LEE, INC.

MELVIN F. LEVINE & ASSOCIATES

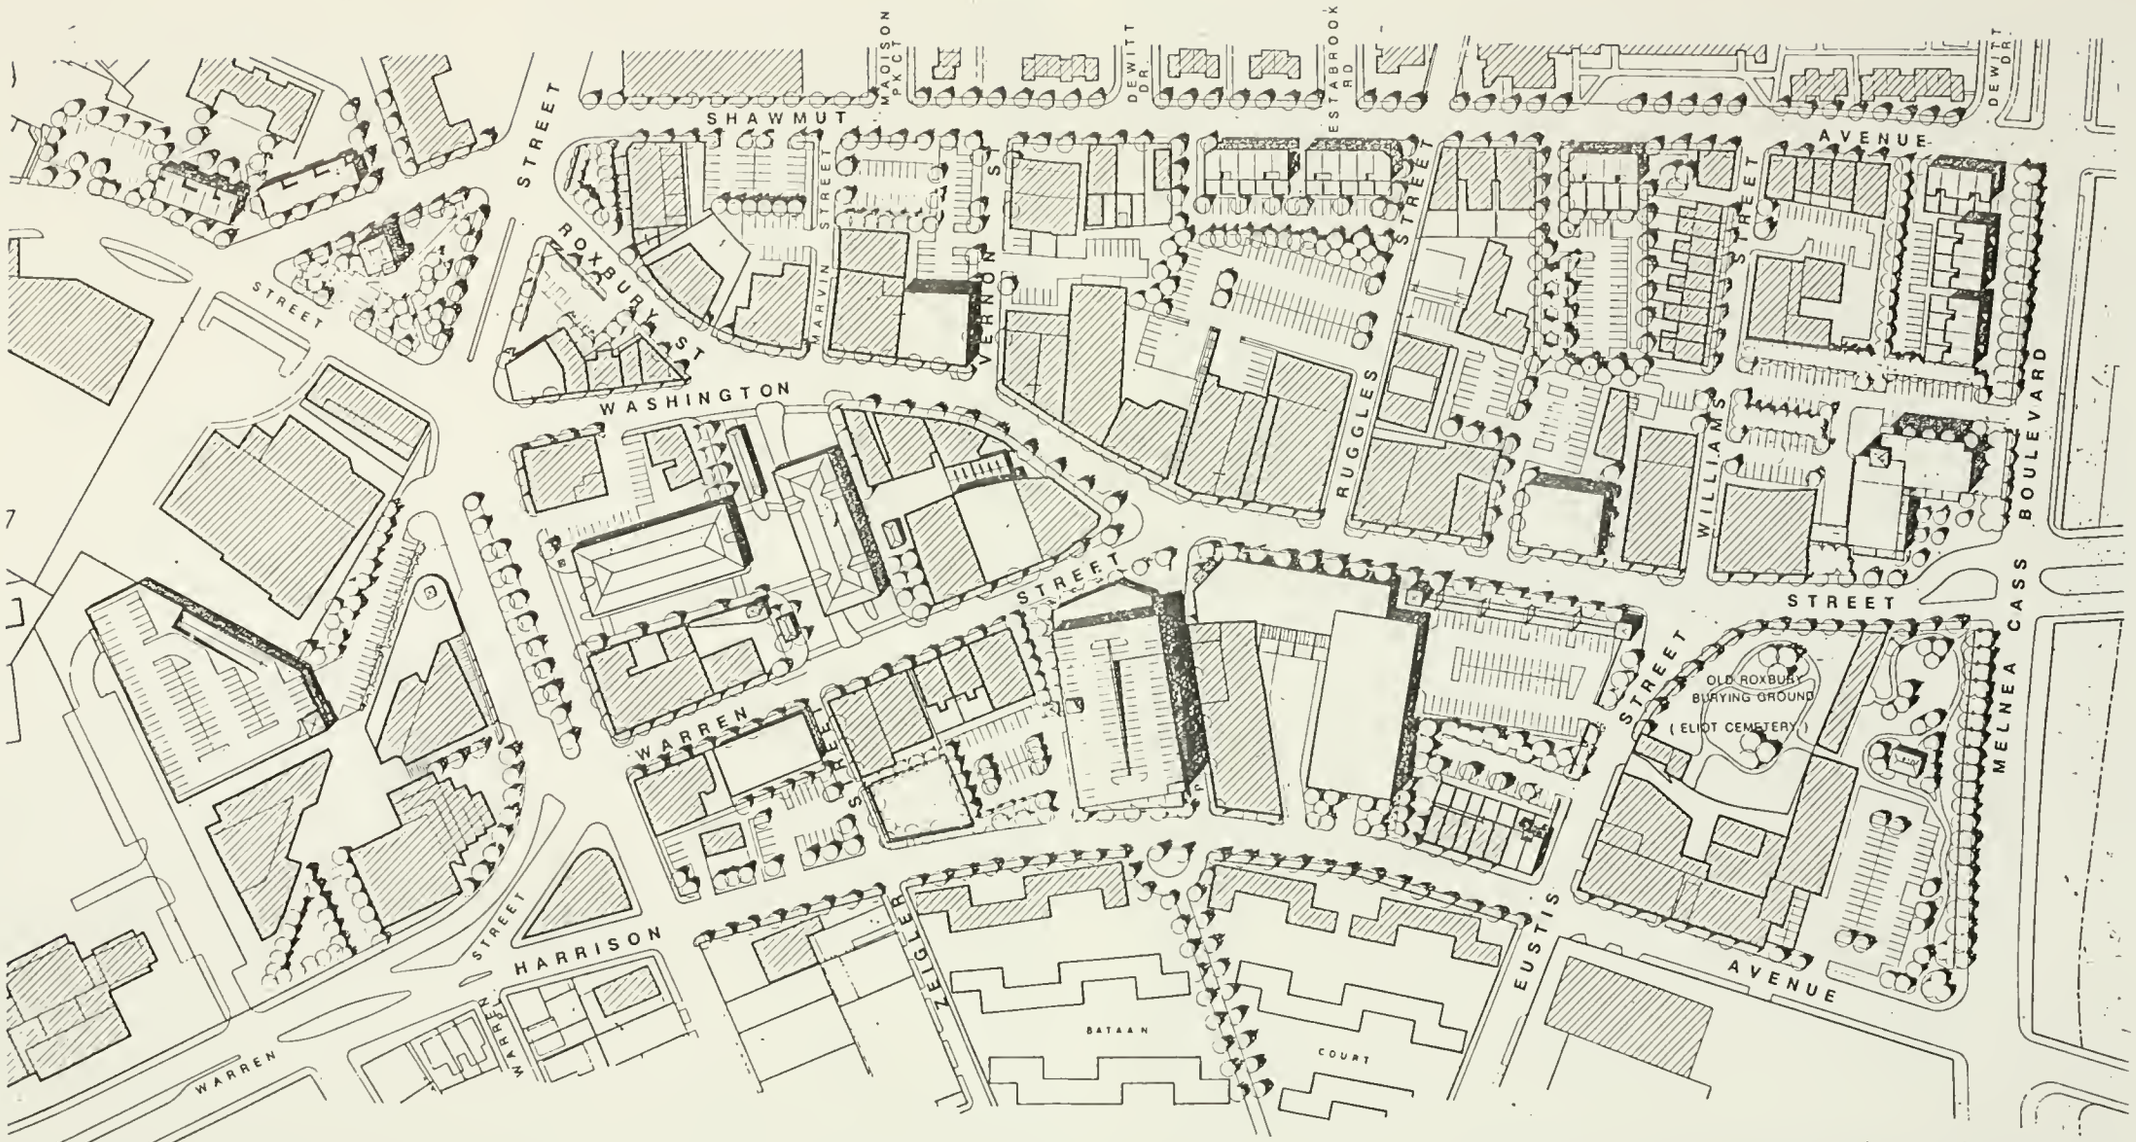

ALTERNATIVE I

DUDLEY SQUARE PROJECT

BOSTON REDEVELOPMENT AUTHORITY
STULL AND LEE, INC
MELVIN F. LEVINE & ASSOCIATES

0 60 100 200

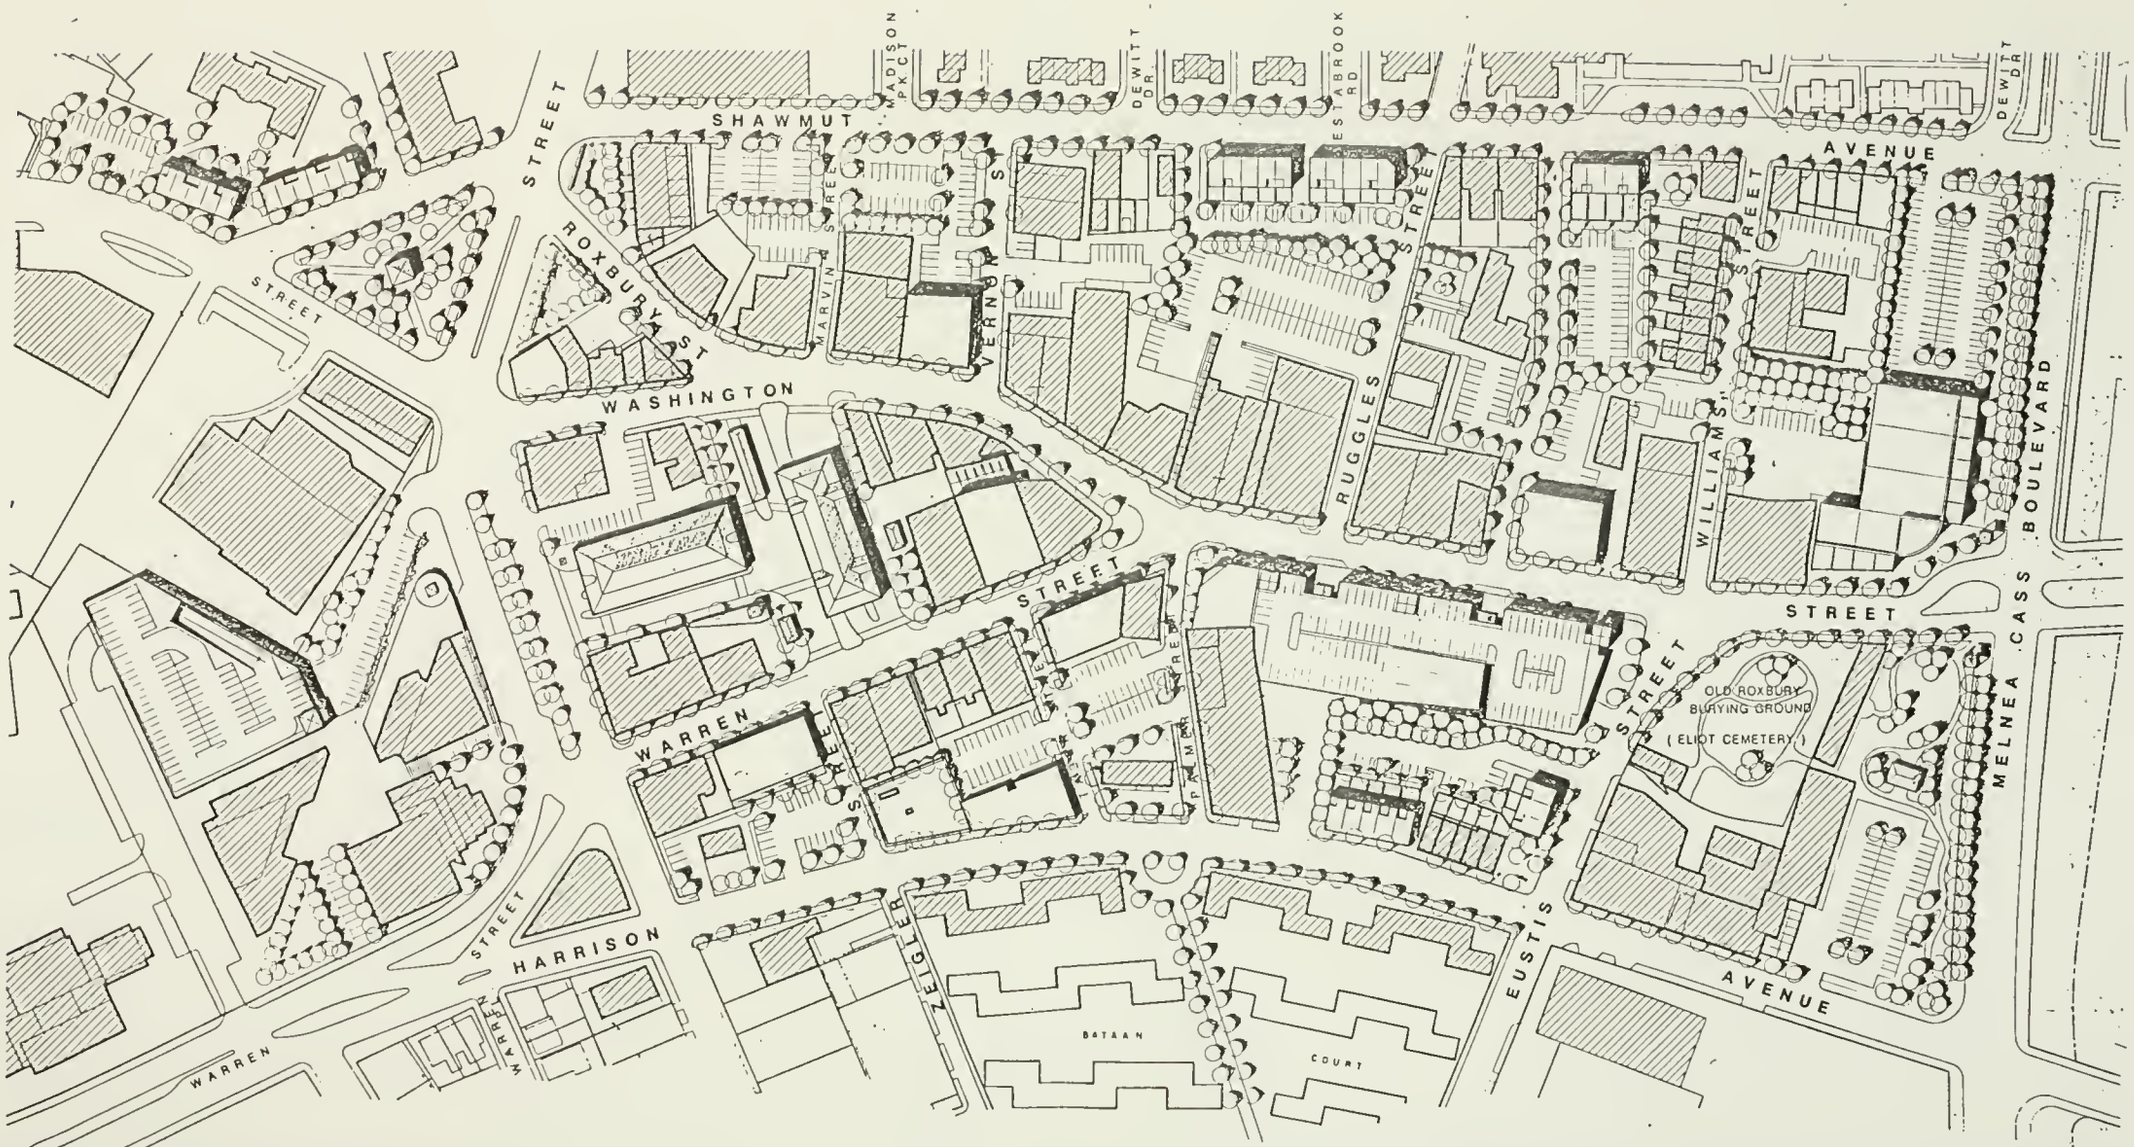

ALTERNATIVE II

DUDLEY SQUARE PROJECT

BOSTON REDEVELOPMENT AUTHORITY
STULL AND LEE, INC
MELVIN F. LEVINE & ASSOCIATES

0 60 100 200

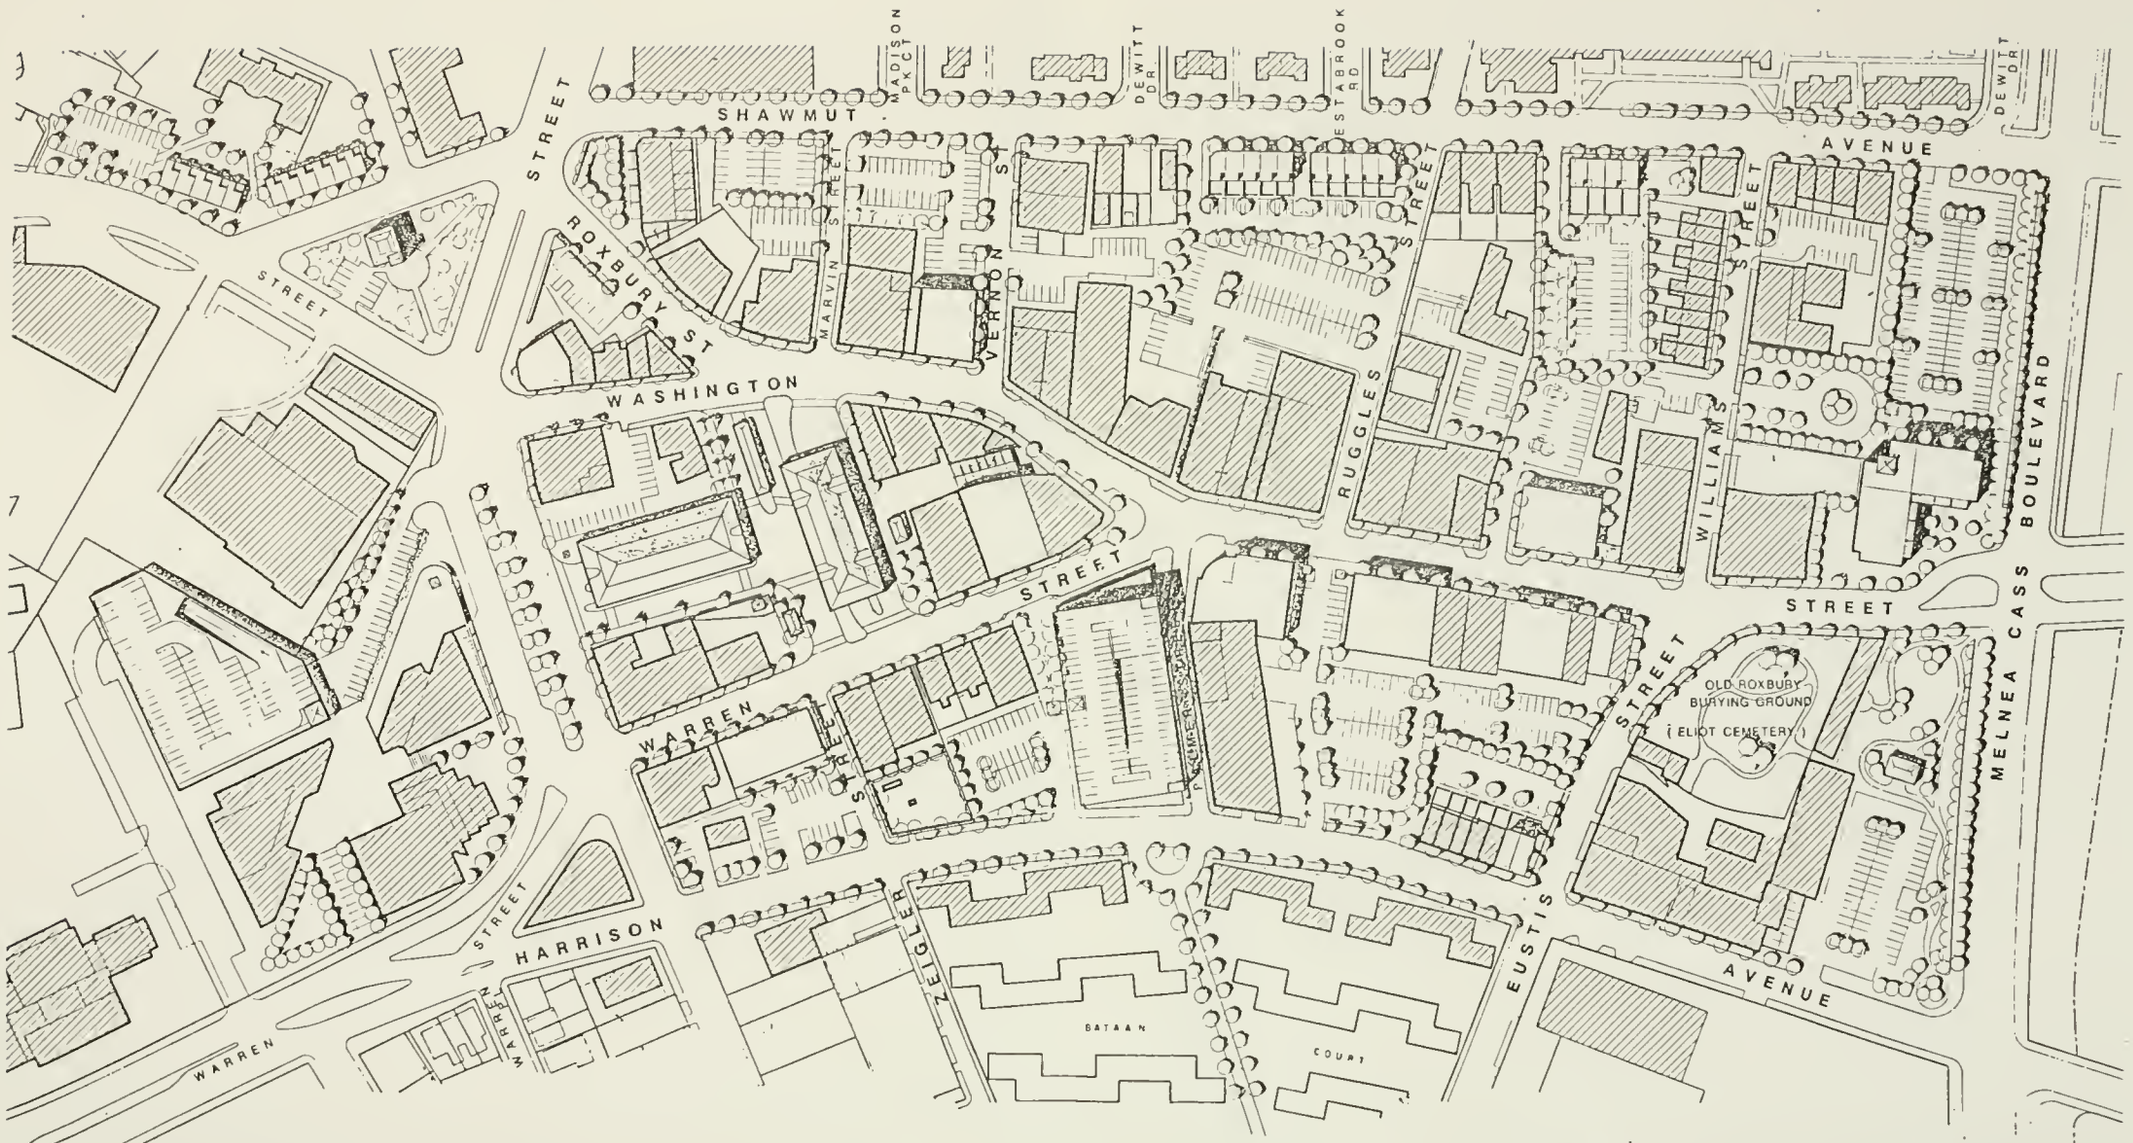

ALTERNATIVE III A

DUDLEY SQUARE PROJECT

BOSTON REDEVELOPMENT AUTHORITY

0 60 100 200

STULL AND LEE, INC

MELVIN F. LEVINE & ASSOCIATES

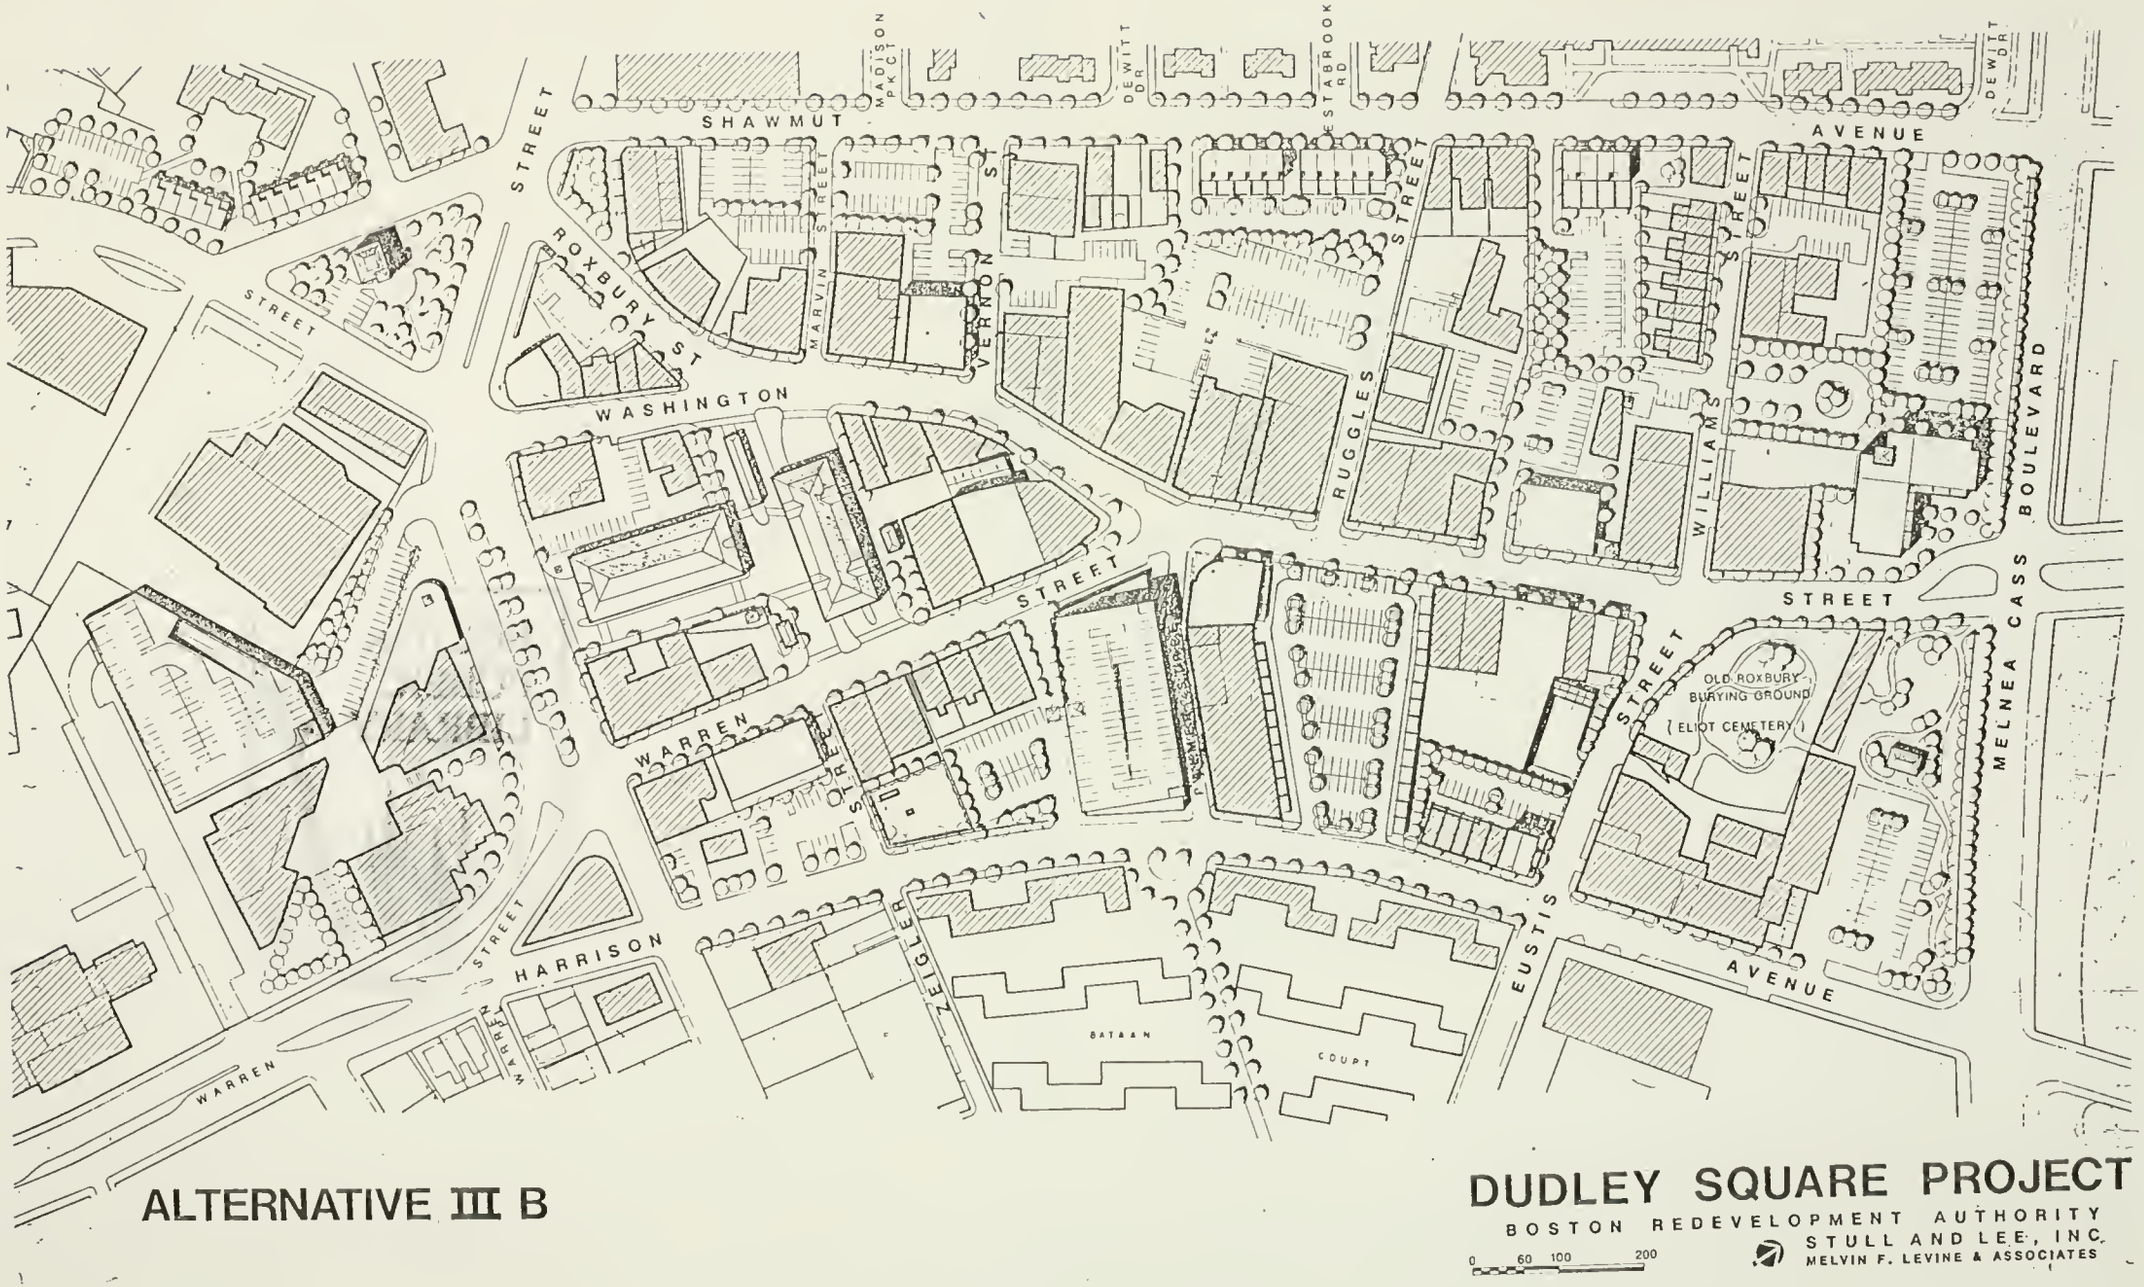

ALTERNATIVE III B

DUDLEY SQUARE PROJECT

BOSTON REDEVELOPMENT AUTHORITY

STULL AND LEE, INC.

MELVIN F. LEVINE & ASSOCIATES

0 60 100 200